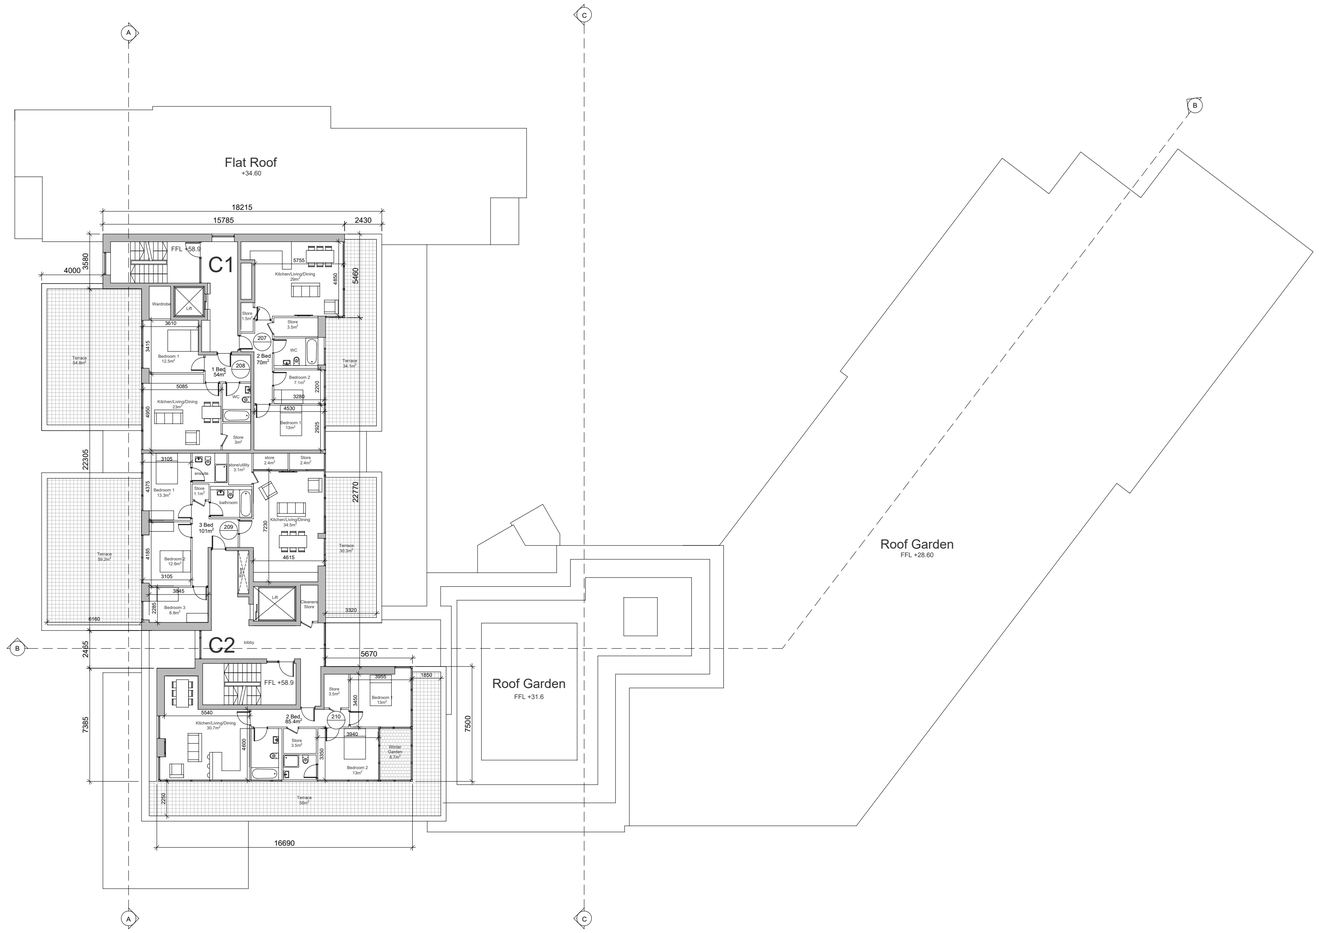

© This drawing is copyright.

1 Do not scale this drawing.

2 Errors and omissions to be immediately notified to Architect.

3 All dimensions to be checked on site.

4 To be read with relevant Engineers drawings.

Note:

Furniture and fittings shown are indicative.

Wardrobes in bedrooms are not counted as part of designated storage areas.

Notes:

All dimensions in millimetres.

Refer to RMDA landscape drawings for landscape design.

KEY PLAN

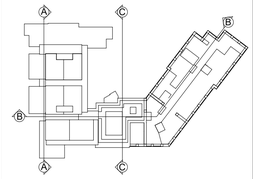

revisions	date	inls

description

Block 17

Sixteenth Floor Plan

(Penthouse Level)

cad ref. 1519-Block 17-Clongriffin - Planning

drawing no. 1519 P 121

revn. P

job

Block 17,
Clongriffin,
Dublin 13

scale 1:200 @A1

date JUL '19

drawn TC/KM

checked MG

client

Gerard Gannon Properties

issue

Clongriffin SHD 1
Planning

CONROY CROWE KELLY
ARCHITECTS & URBAN DESIGNERS

65 MERRION SQUARE
DUBLIN 2

phone 01 6613990 fax 01 6765715
email info@cck.ie